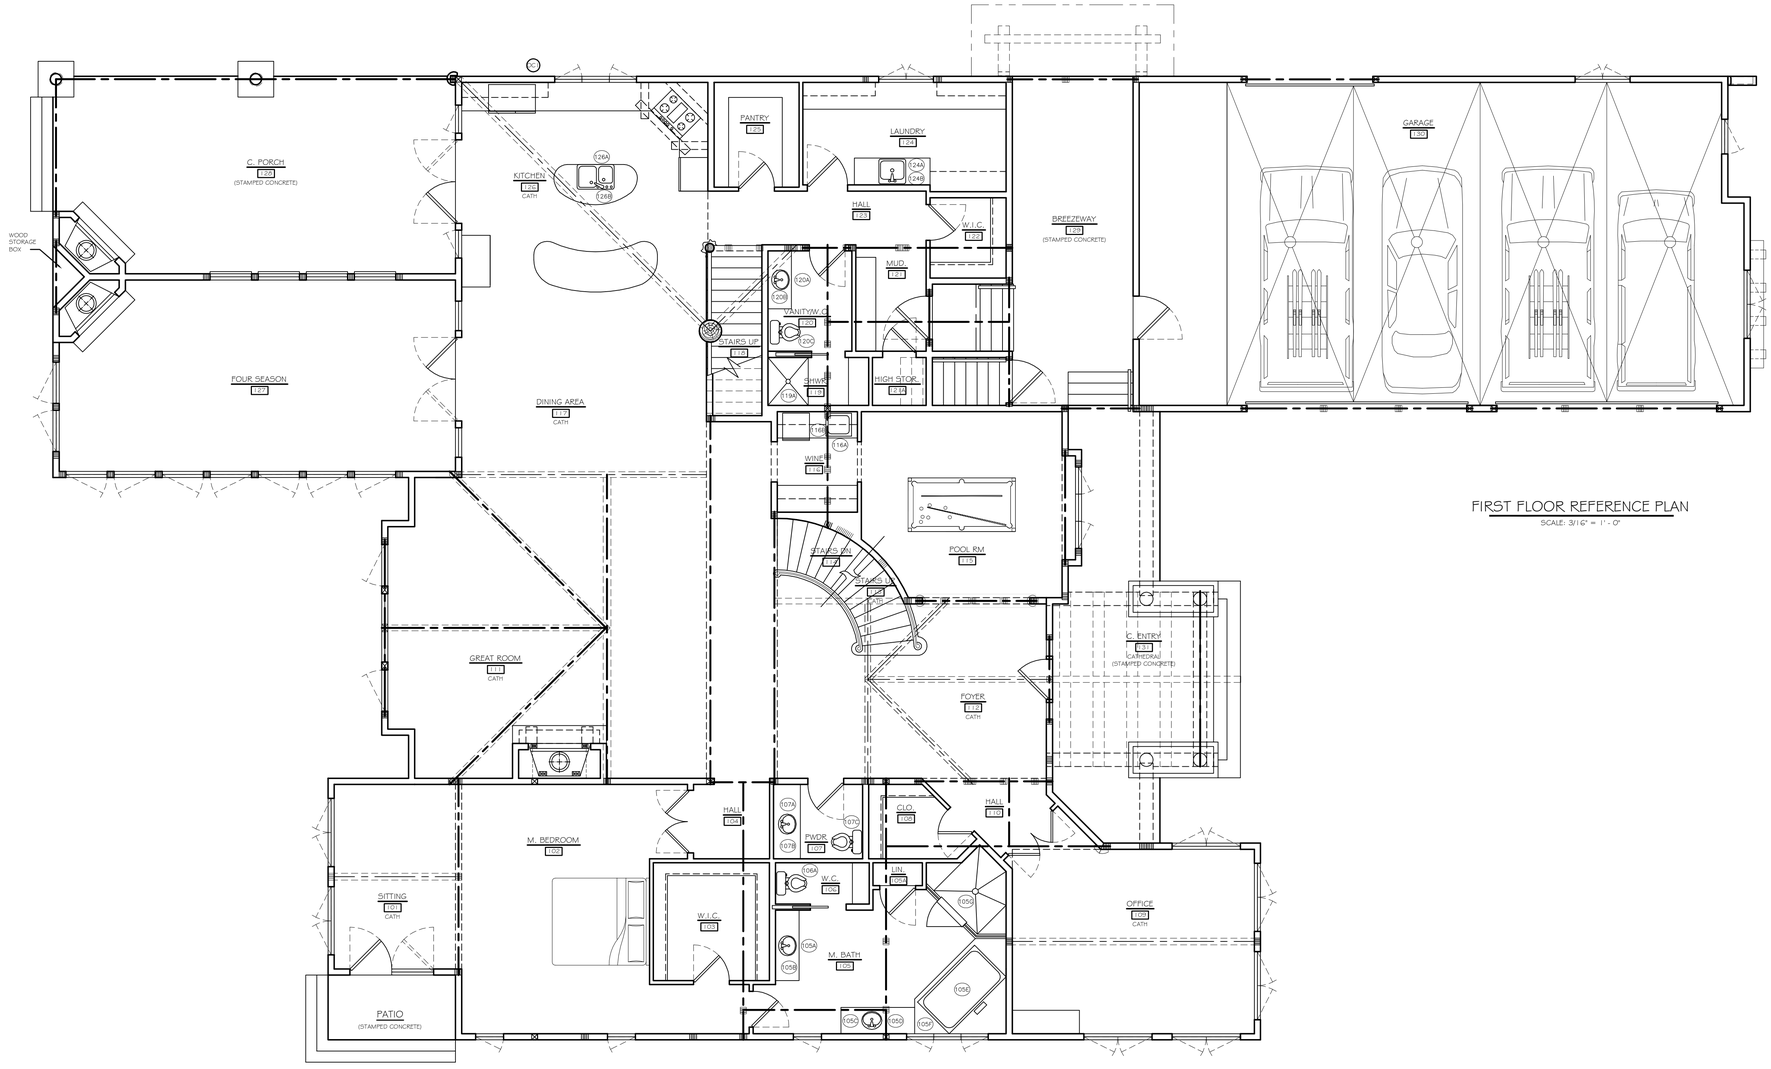

FIRST FLOOR REFERENCE PLAN

SCALE: 3/16" = 1'-0"

CHG. BY	DATE:	REVISIONS:
MAW	05-02-08	PRELIMINARY PLANS RELEASED
MAW	08-29-08	PRODUCTION PLANS RELEASED

THIS DRAWING IS CONSIDERED A PROPRIETARY PRODUCT OF TOWN & COUNTRY CEDAR HOMES. IT IS NOT TO BE USED OR REPRODUCED IN ANY MANNER UNLESS AUTHORIZED IN WRITING BY TOWN & COUNTRY CEDAR HOMES.

RESIDENCE EXCLUSIVELY DESIGNED FOR:
Mike & Kathy Wysocki

DRAWING NAME:
First Floor Reference Plan

FILE NAME: 080002A21
JOB NO. 080002
SCALE: AS SHOWN
PLOTTED: 10-13-08
SHEET: R1.1