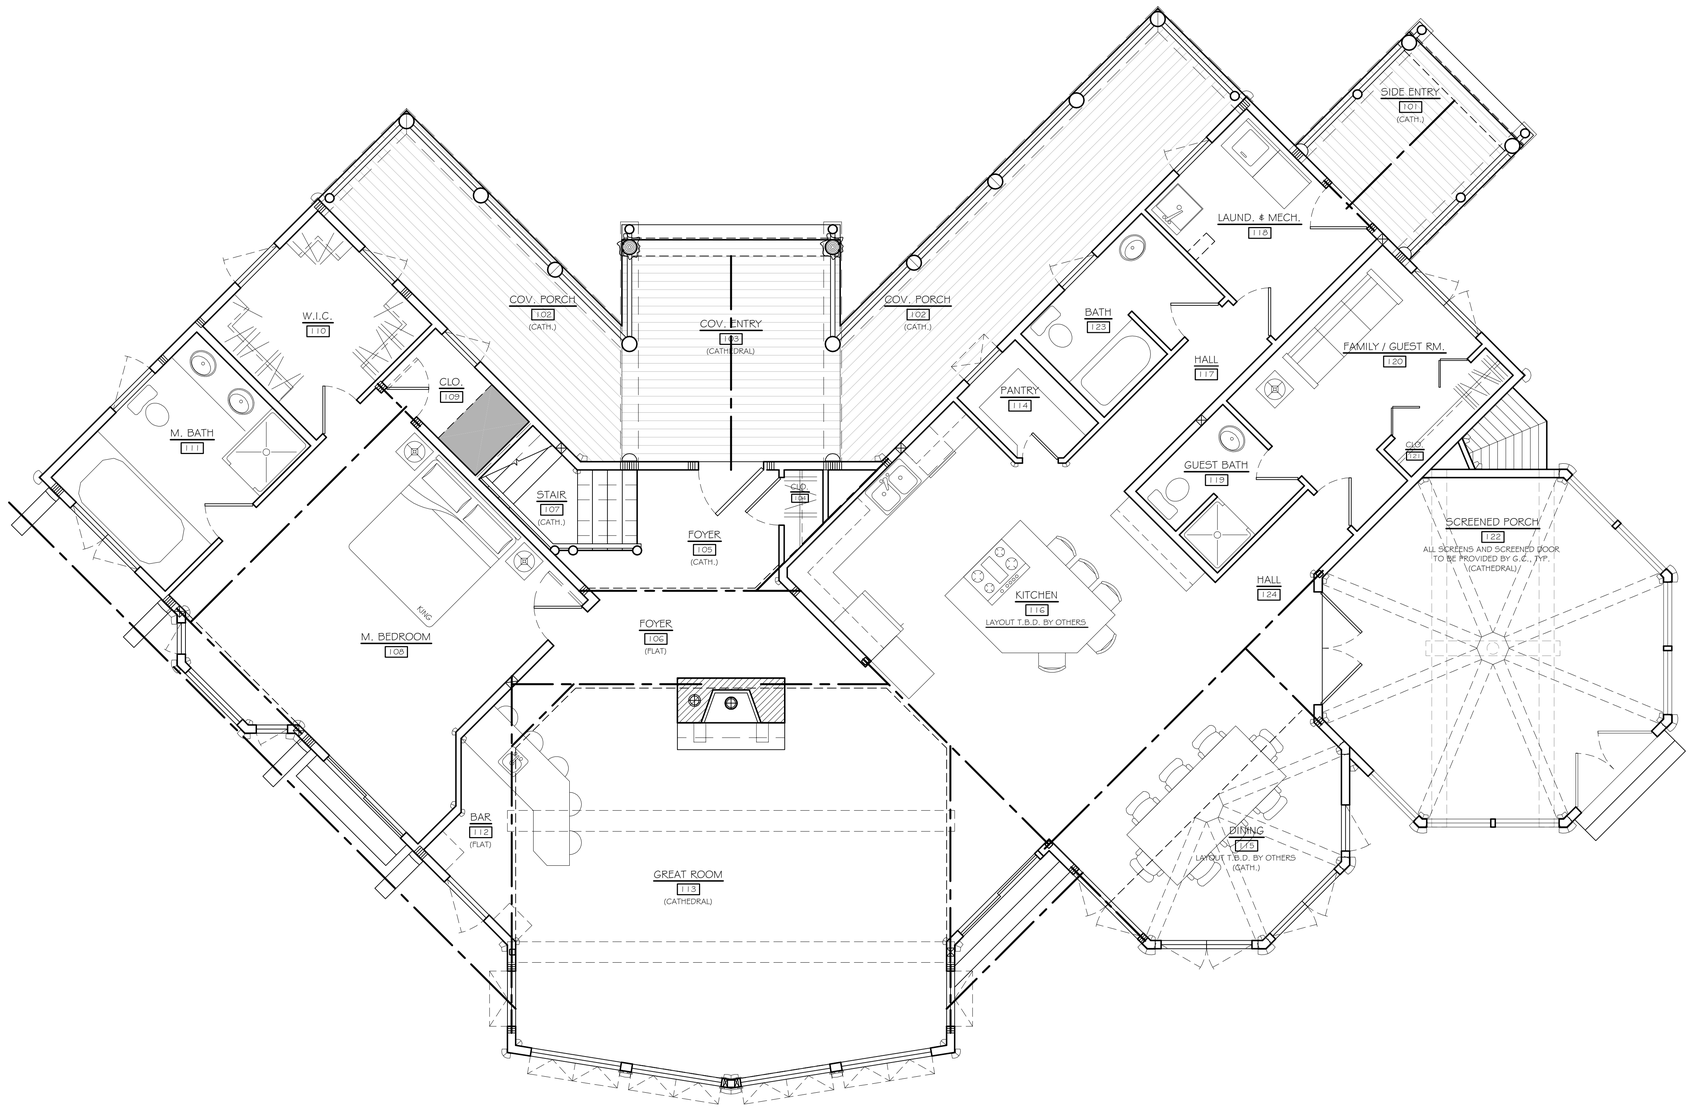


FIRST FLOOR REFERENCE PLAN

SCALE: 1/4" = 1'-0"

| CHG. BY: | DATE: | REVISIONS: |
|---|---|---|
| JJG | 07-28-08 | PERMIT PLANS RELEASED |
| JJG | 09-05-08 | PRODUCTION PLANS RELEASED |

THIS DRAWING IS CONSIDERED A PROPRIETARY PRODUCT OF TOWN & COUNTRY CEDAR HOMES. IT IS NOT TO BE USED OR REPRODUCED IN ANY MANNER UNLESS AUTHORIZED IN WRITING BY TOWN & COUNTRY CEDAR HOMES.

Town & Country
Cedar Homes
*Luxury Built for Generations to Come...*
4772 US 131 South • Petoskey, MI 49770
1.800.968.3178 • www.cedarhomes.com

RESIDENCE EXCLUSIVELY DESIGNED FOR:
BRIAN & COLLETTE REINE

DRAWING NAME:
FIRST FLOOR REFERENCE PLAN

FILE NAME: 080012R11
JOB NO. 080012
SCALE: AS SHOWN
PLOTTED: 09-05-08
SHEET: R1.1